LAB BUILDING

MULTIPURPOSE HALL

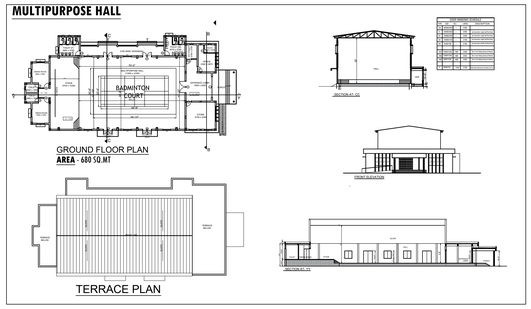

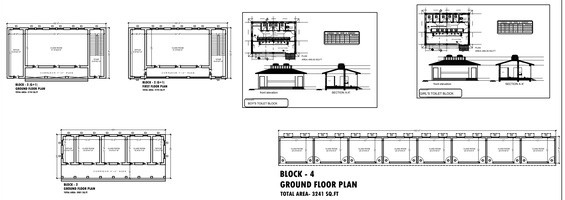

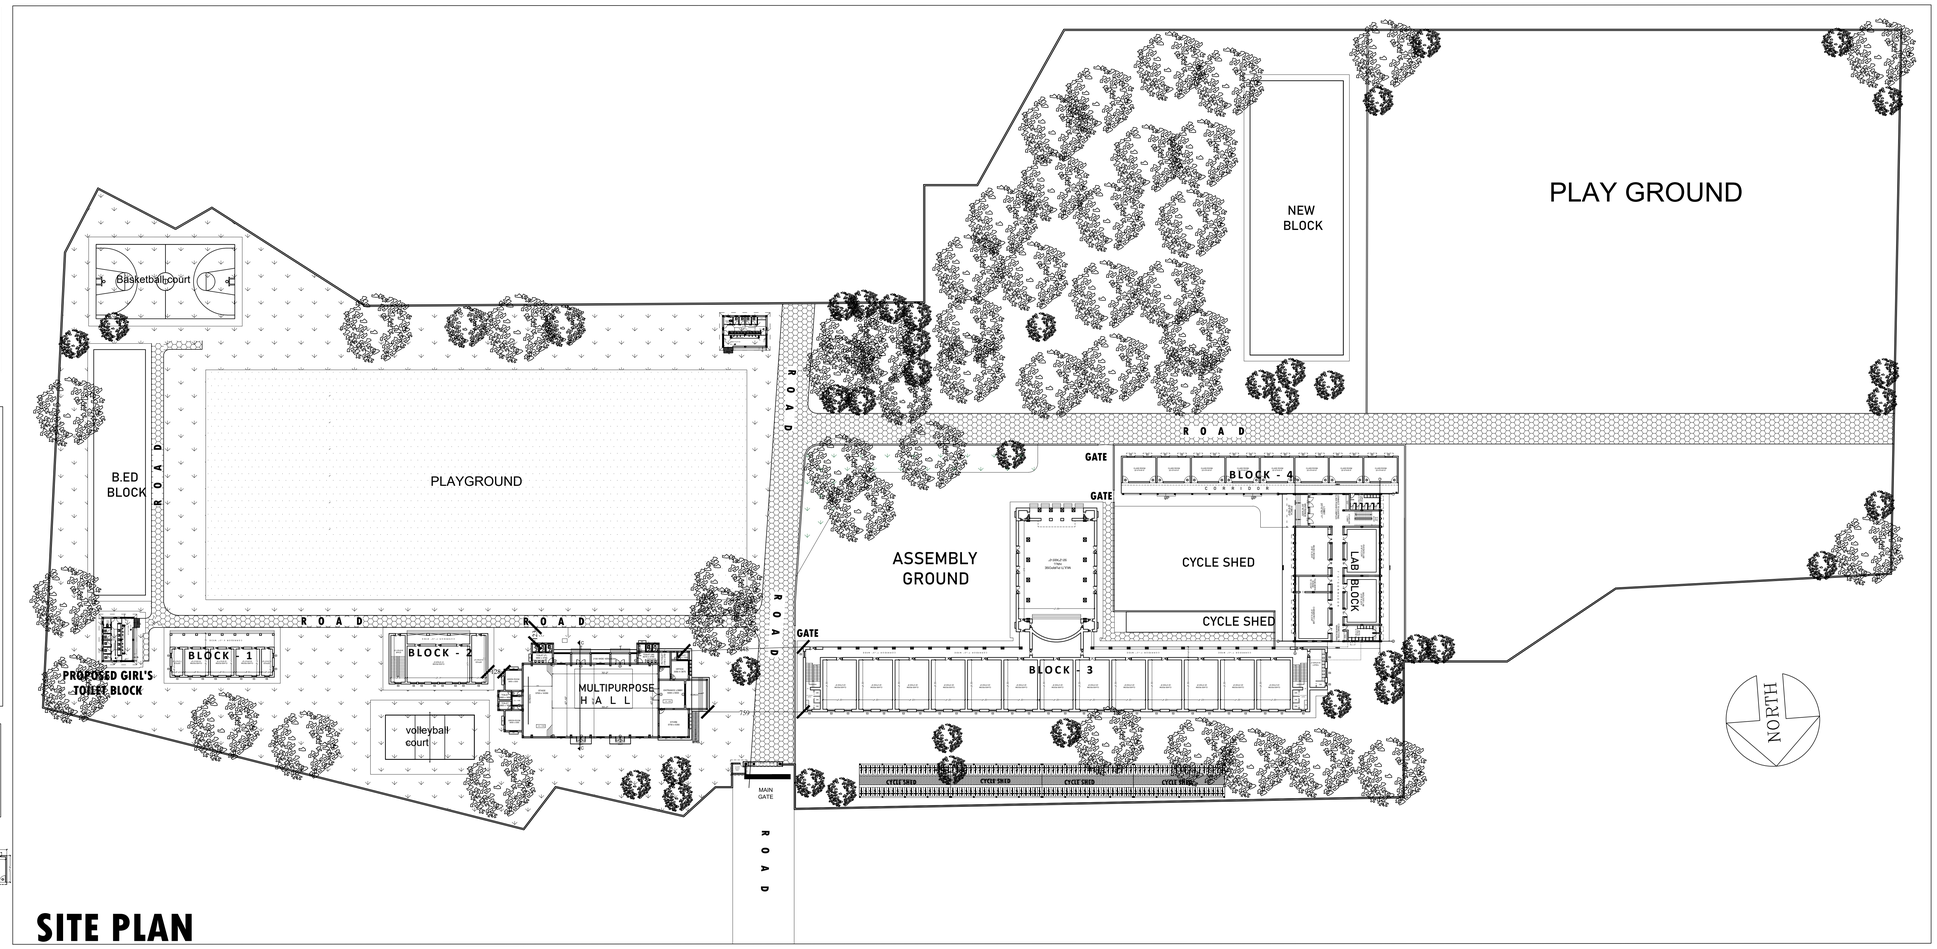

SITE PLAN

BLOCK - 5 (G+1)
GROUND FLOOR PLAN
AREA- 6500 SQ.FT

BLOCK - 5 (G+1)
FIRST FLOOR PLAN
AREA- 6500 SQ.FT

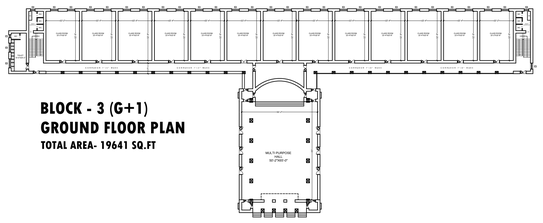

BLOCK - 3 (G+1)
GROUND FLOOR PLAN
TOTAL AREA- 19641 SQ.FT

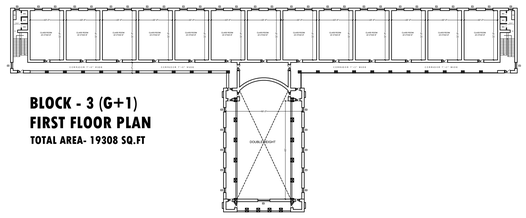

BLOCK - 3 (G+1)
FIRST FLOOR PLAN
TOTAL AREA- 19308 SQ.FT

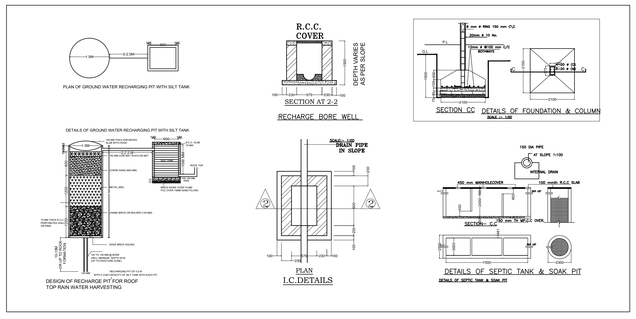

CLIENT :
JEPC

PROJ.TITLE :

SCHOOL BUILDING FOR
ZILA SCHOOL AT RANCHI

AT MAUJA - PLOT NO.-
KHATA NO.- THANA NO.-
WARD NO- DIST- RANCHI,
JHARKHAND.

AREA CALCULATION

TOTAL PLOT AREA - 471334 Sq. ft. (10.8 Acre)

TOTAL BUILT UP AREA OF LAB BLOCK	AREA- 11570 SQ.FT
TOTAL BUILT UP AREA OF MULTIPURPOSE HALL	AREA- 7317 SQ.FT
TOTAL BUILT UP AREA OF BLOCK -1	AREA- 4388 SQ.FT
TOTAL BUILT UP AREA OF BLOCK -2	AREA- **2001** SQ.FT
TOTAL BUILT UP AREA OF BLOCK -3	AREA- **38950** SQ.FT
TOTAL BUILT UP AREA OF BLOCK -4	AREA- **3241** SQ.FT
TOTAL BUILT UP AREA OF BLOCK -5	AREA- **13000** SQ.FT
	TOTAL BUILT UP AREA- **81897** SQ.FT

The Creators
PRAGATI NIWAS (1st FLOOR)
PRAGATI ENCLAVE
(OPP. TRINITY APARTMENT)
BYE PASS ROAD, DIBAGHI, DORANDA,
RANCHI JHARKHAND - 834002
PH : +91 92 31000780,
PH : +91 92 34678248
Email: aranirachi@gmail.com